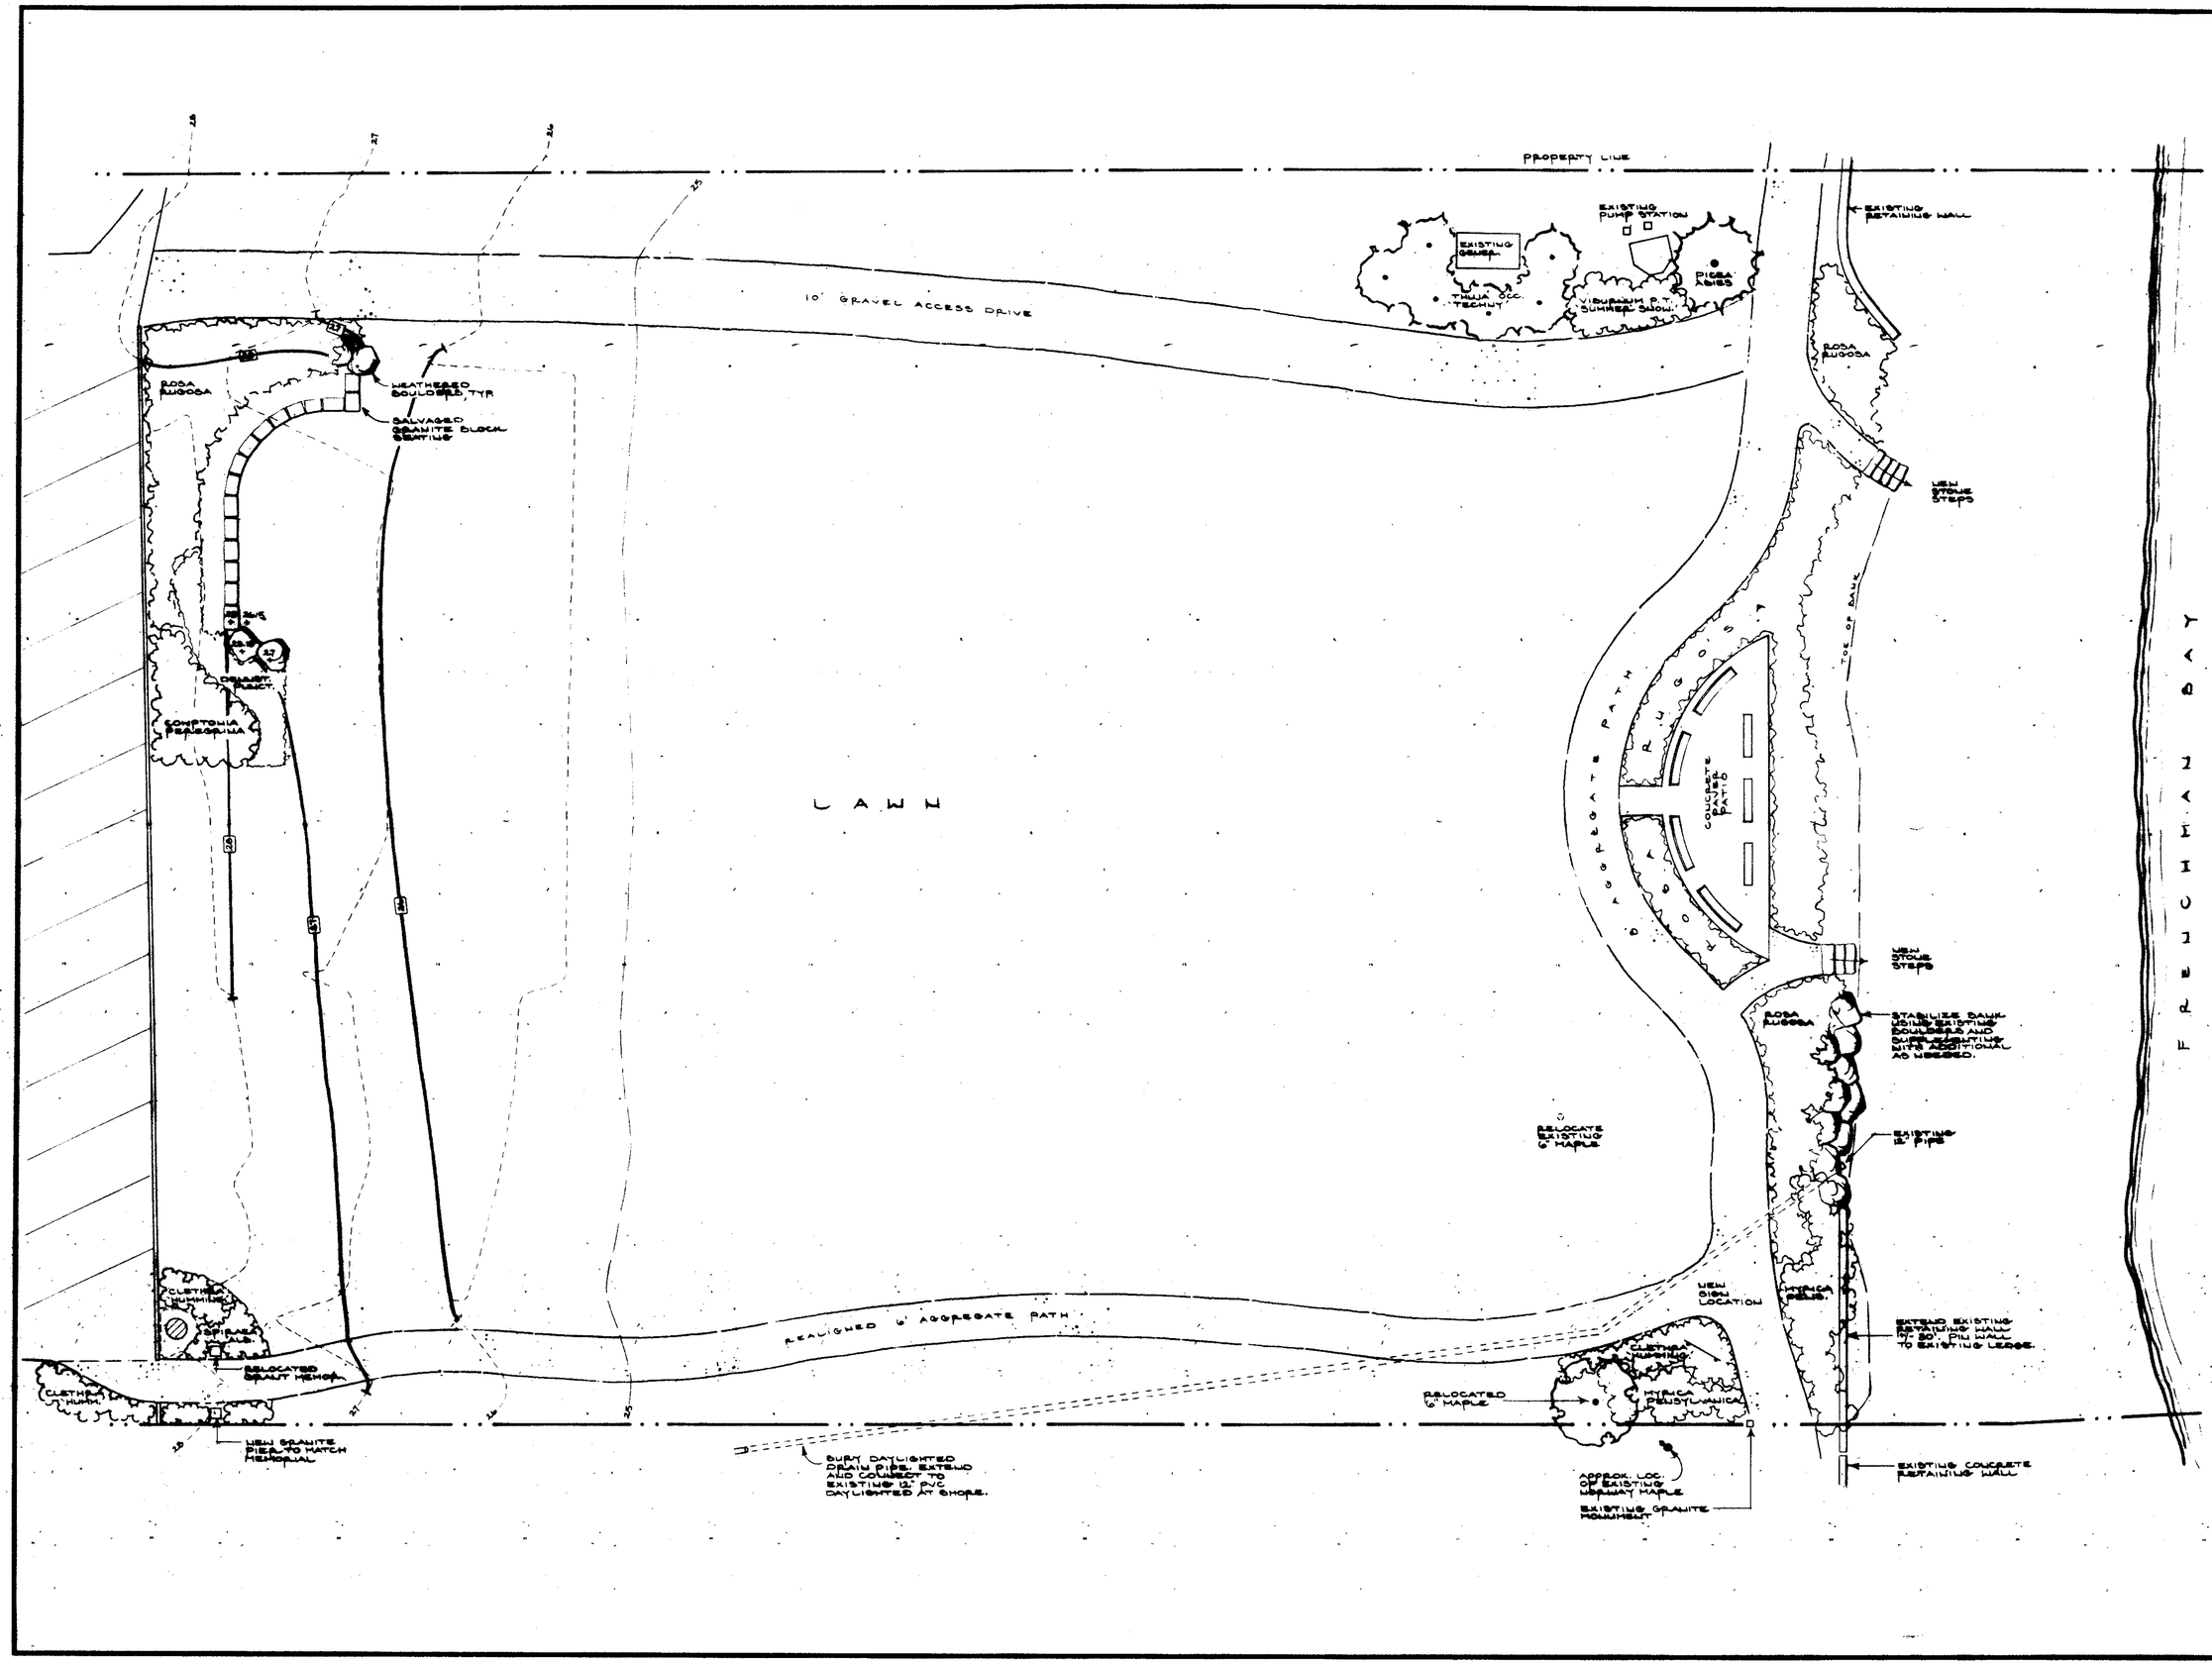

ATLANTIC LANDSCAPE CONSTRUCTION

ELLSWORTH, ME • (207) 664-2600

GRANT PARK

Bar Harbor, Maine

Landscape Plan

Drawn By: [illegible]

Date: 03/23/13

Revisions:

Scale: 1"=10'